P.010/010
(FAX)410 326 2398
07/22/2010 14:54 HTRE - Solomons

Park in front of access gate. Access road should be visible from this location. Follow road to left over pipes and up the next little hill. You need to look for continuation of access road off to the right (grass is cut here so should be easy to locate). Follow this lane straight up to trees – this is beginning of the 11+ acre parcel and this should take you to the designated building site. Building site is not marked but you'll notice the huge level area. Back of property is marked by an old fence line.

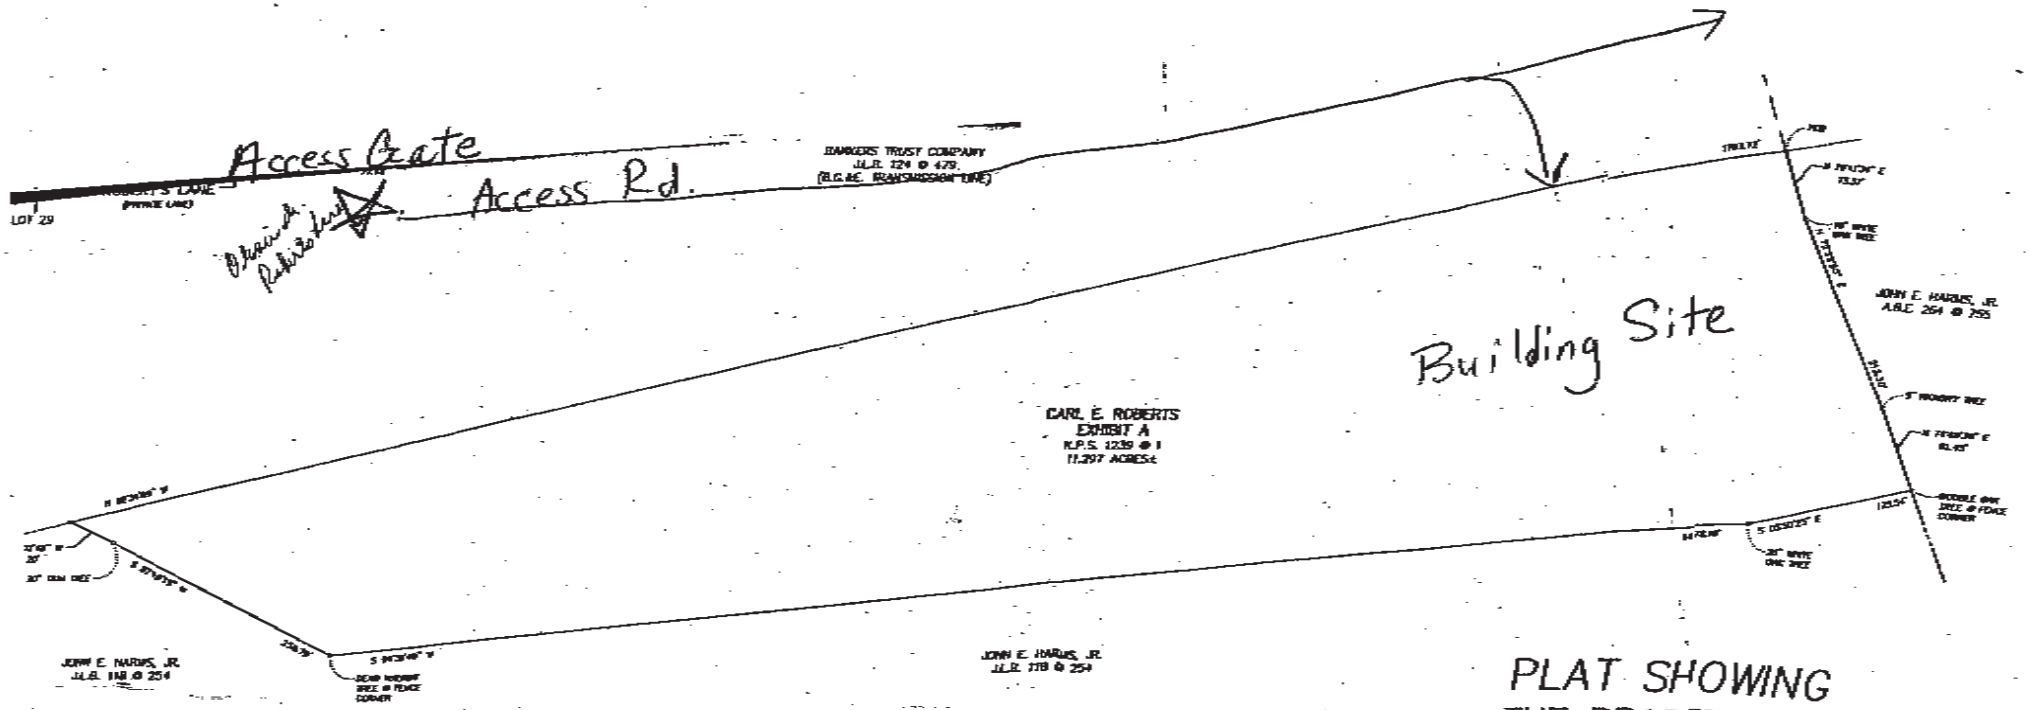

PLAT SHOWING
THE PROPERTY OF
CARL ROBERTS
SECOND DISTRICT, CALVERT COUNTY, MARYLAND
FOR: CARL ROBERTS

BEARINGS AND DISTANCES SHOWN HEREON K.P.S. 12/39 @ 1. NO RE-SURVEY OF THIS AREA TAKE.

: PREPARED WITHOUT BENEFIT OF A TITLE

OT A BOUNDARY SURVEY AND DOES NOT MAR STANDARDS FOR A BOUNDARY SURVEY COMAR REGULATIONS.